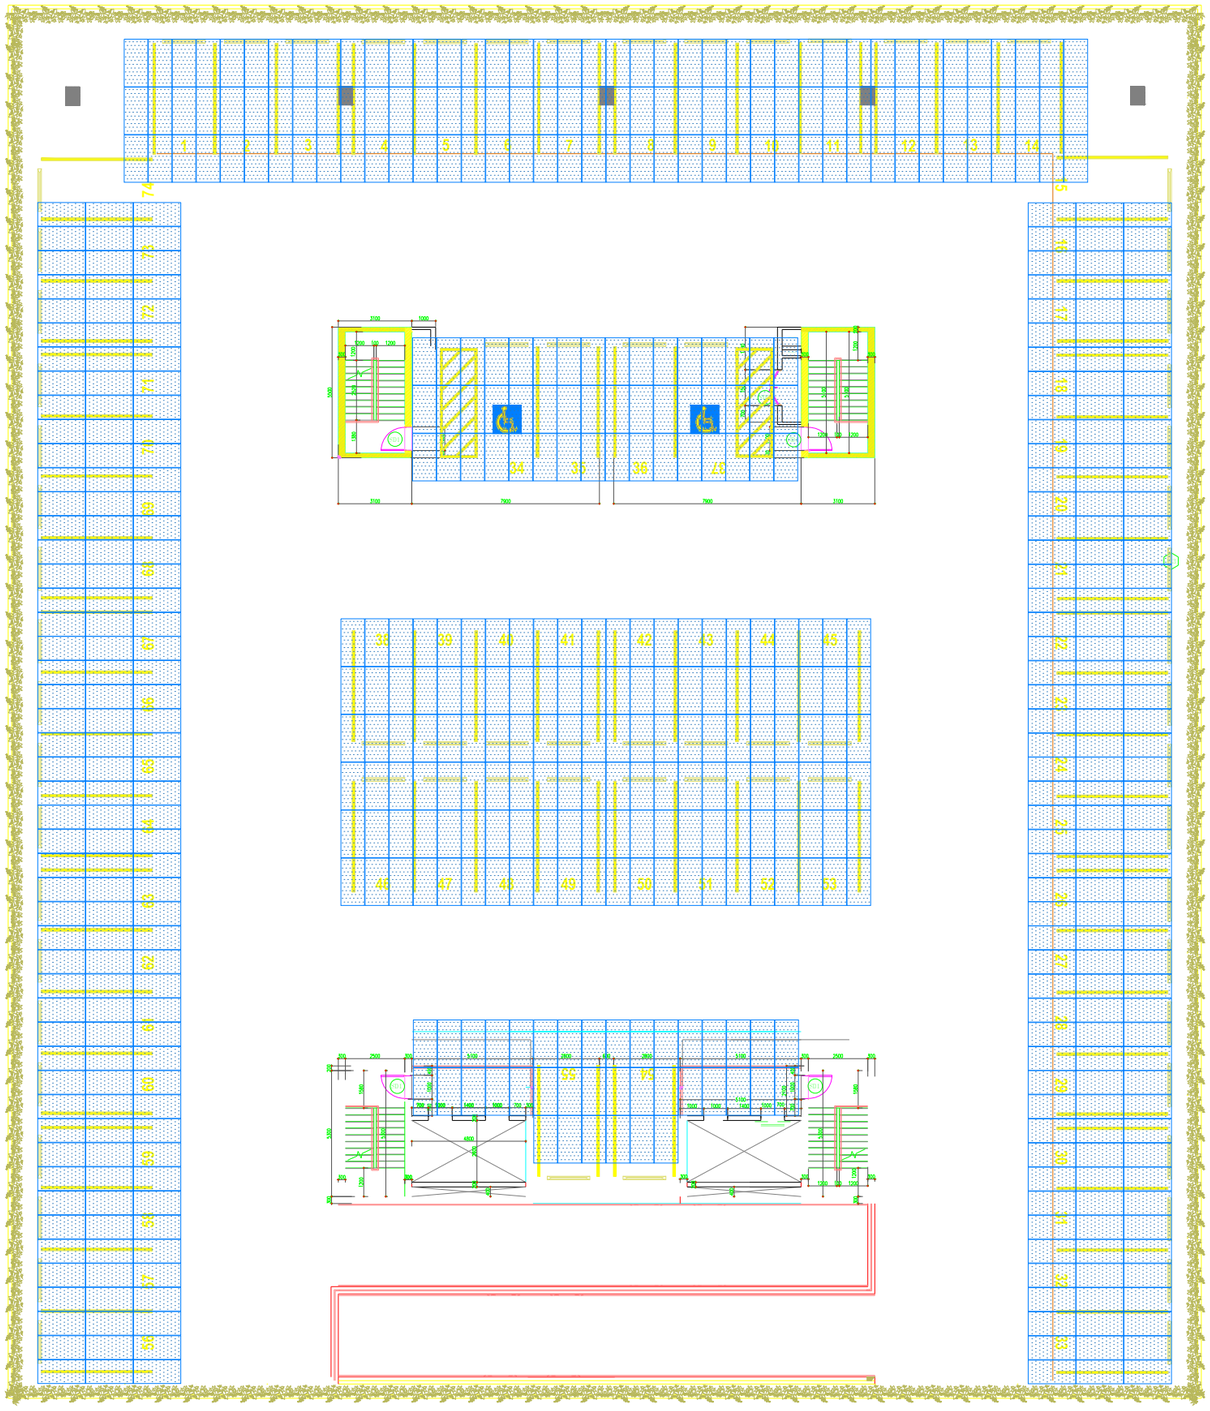

LEGEND:

PV Modules-305Watt

CLIENT:

Bank Al-Bilad

Bank Albilad

CONTRACTOR:

SUC

DRAWING NAME:

PV Layout

DESIGNED BY:

REVIEWED BY:

APPROVED BY:

DATE: 12/11/2024 **SCALE:** NTS

SHEET REF. NUMBER:

TOTAL NUMBER OF MODULES: 632

SIZE OF THE SYSTEM: 192.76KWP